Electrical symbols key

- Denotes twin switched socket outlet
- Denotes Light Location
- Denotes light switch
- Denotes two-way light switch
- Denotes pull cord light switch
- Denotes pull cord shower switch
- Denotes telephone outlet point
- Denotes door bell
- Denotes T.V. aerial outlet point
- Denotes 13A switched fused connection unit
- Denotes smoke alarm

Provide heat detector in kitchen

Demount

39x12

WESTERN
Park Homes Ltd

Note wider external door openings

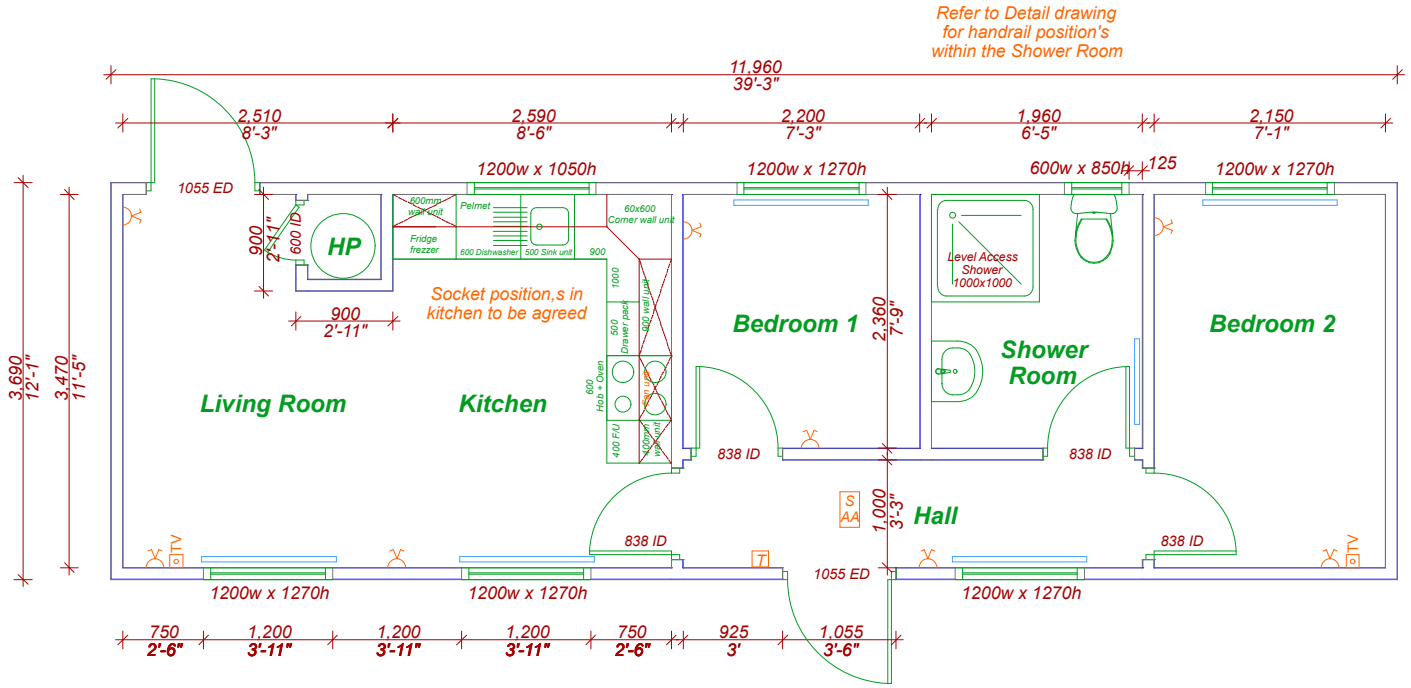

part of the WBS group
7 Washingbay Road | Coalisland | Co. Tyrone | BT71 4ND • Tel: 0044 28 8774 0740 • Fax: 0044 28 8774 7697• e: sales@westernparkhomes.com • w: www.westernparkhomes.com
w: www.western-b-s.com